/client: BLOEMSKOU | /show: BLOEMSKOU 2020 | /venue: BLOEMFONTEIN SHOW GROUNDS | /dwg no: GLO A100 | /Revision: 001

/date: 2019/07/19 10:18:05 AM | /ae: ADRI | /hall name: DAISY | /designer: ZAHEER

[PLEASE NOTE - GRID @ 1000mm x 1000mm]

FE = FIRE EXTINGUISHER

FHR = FIRE HOSE REEL

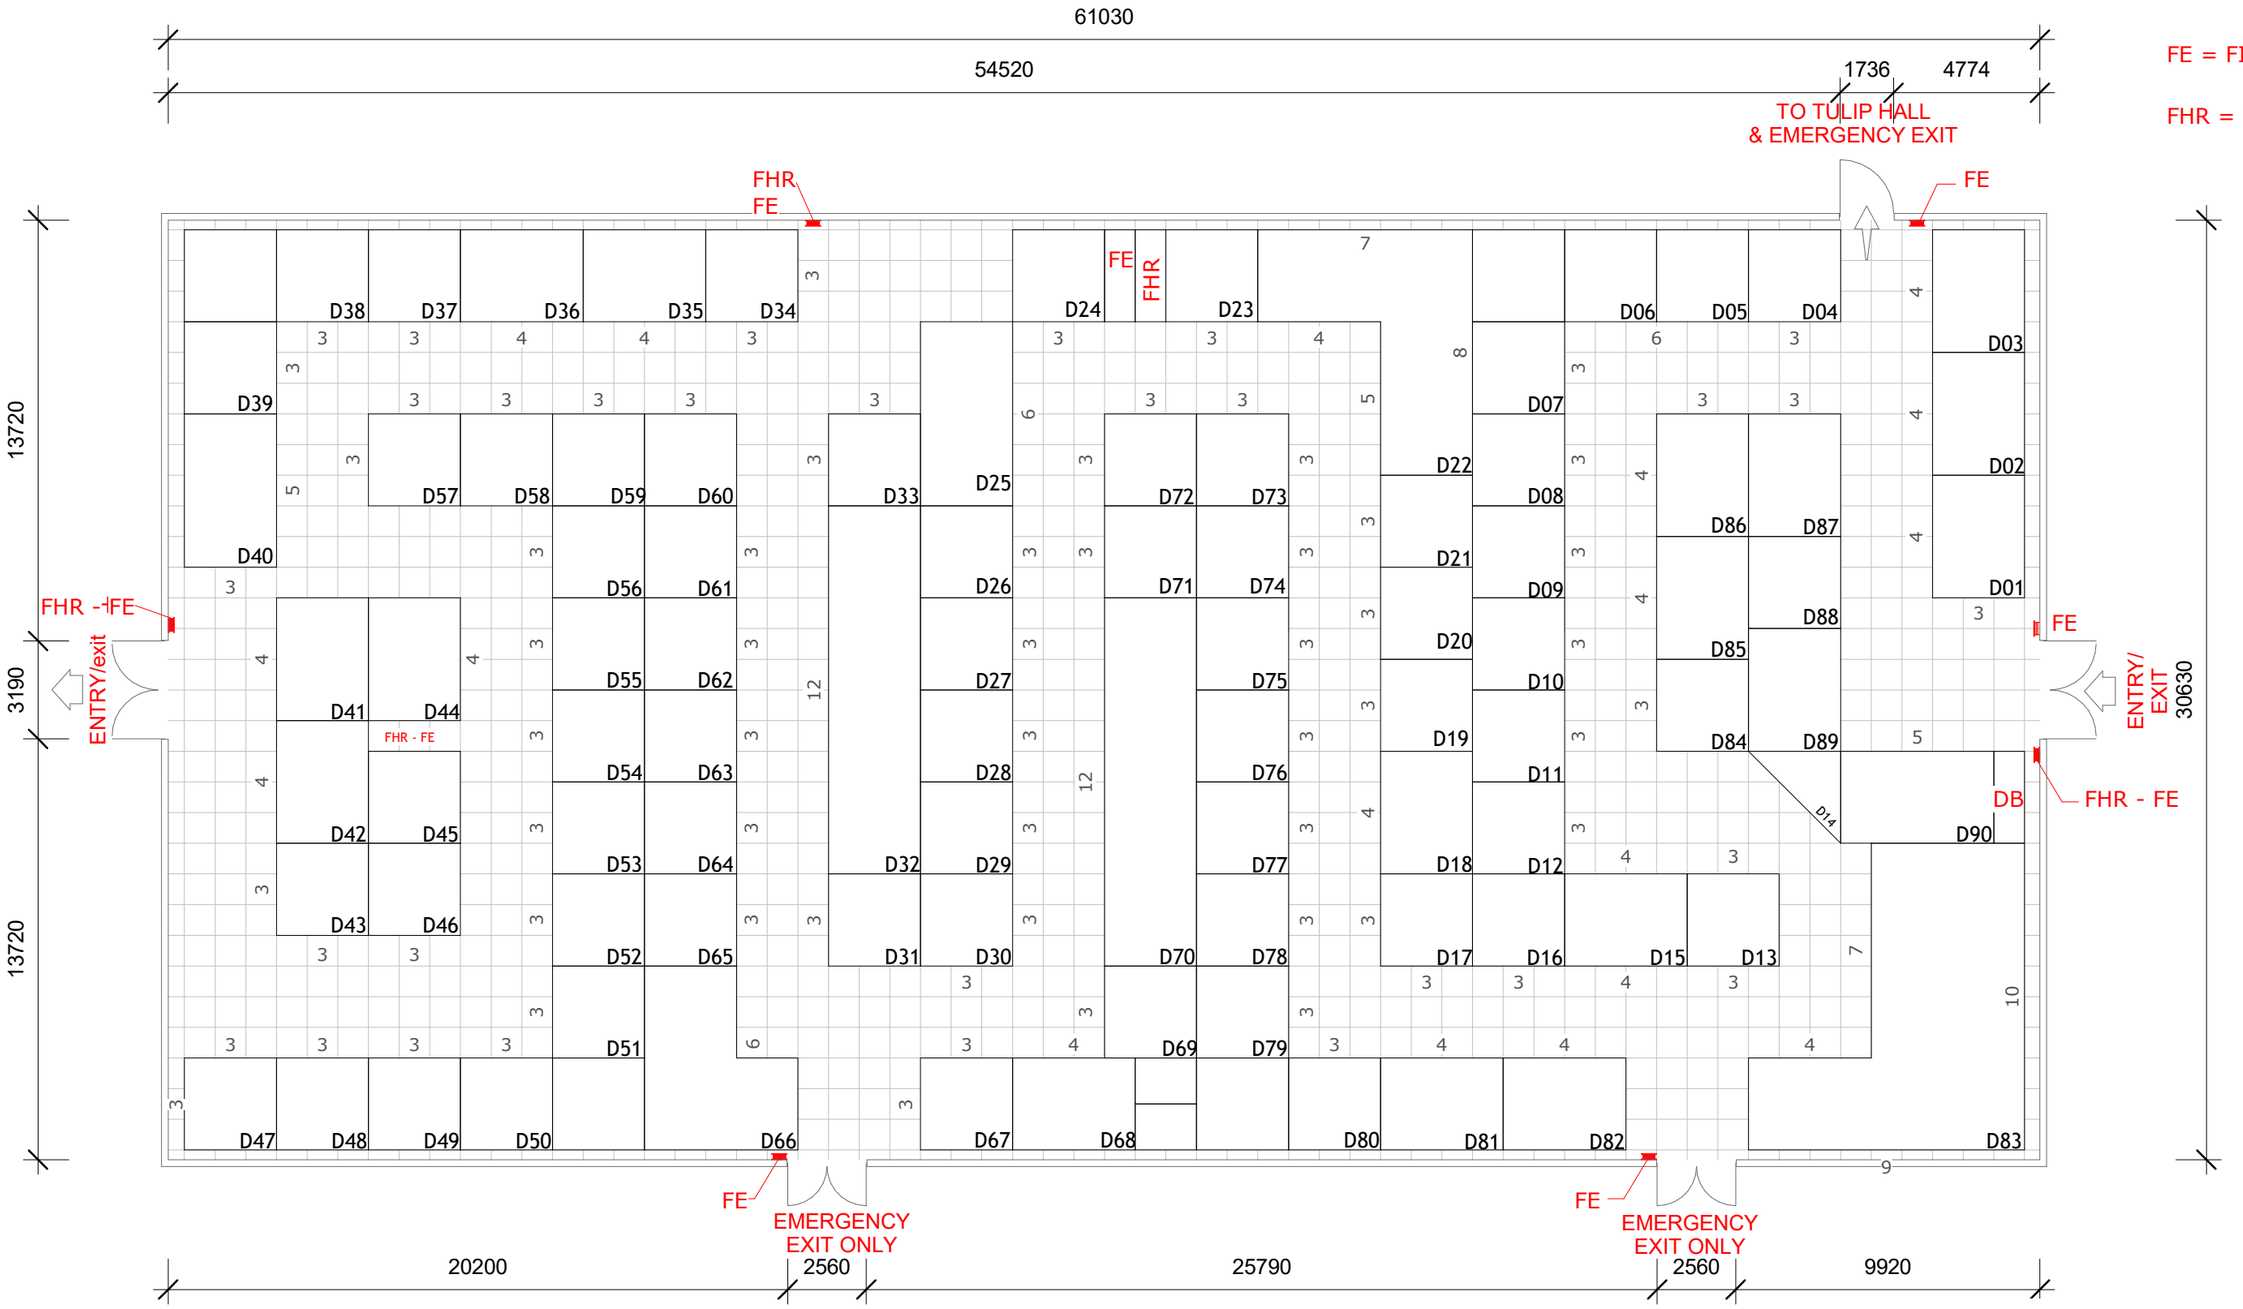

1 STAND LAYOUT

1 : 200

COPYRIGHT

ALL RIGHTS RESERVED